FilmL.A., Inc.
6255 W Sunset Blvd, 12th Floor
Hollywood, CA 90028
t: (213)977-8600 - f: (213)977-8601
www.filmla.com

Summary Information

Permit No: F00165089-A **Type of Permit:** FILMING **Release Date:** 11/05/2020

Production Company	PACIFIC 2.1 ENTERTAINMENT GROUP INC
Insured Company Name	PACIFIC 2.1 ENTERTAINMENT GROUP INC
Contact Phone No. 1	818-255-7351
Contact Phone No. 2	818-255-7357
Fax	818-288-7383
Address	11949 SHERMAN RD. NORTH HOLLYWOOD, California 91605
Production Title	AMERICAN CRIME STORY-IMPEACHMENT
Type of Production	TV Drama

Producer	Louise Shore
Director	tbd tbd
1st AD	Michelle Labrucherie Chip Signal
Production Manager	Robert Reeves
FilmL.A. Coordinator	Adrian Fayad
Location Manager	Jennifer Dunne Craig Van Gundy
Primary Phone	Mobile - 310.720.1022
Secondary Phone	Mobile - 818.404.7880
Location Assistant	tbd tbd
Primary Phone	Mobile - 310.720.1022
Secondary Phone	

Fees

Posting 300	$138.00
Posting 600	$276.00
Posting 900	$207.00
Posting 1500	$345.00
Notification Charge	$256.00
LA CITY LANE AND STREET CLOSURE FEE	$312.00
LA CITY DOT SIGN REMOVALS AND ENGINEERS	$1,044.00
FILMLA NON-REFUNDABLE FILM PERMIT RIDER FEE	$111.00
LAUSD STANDARD DEPOSIT	$2,000.00
FILMLA MONITOR FEES	$780.00
FILMLA MONITOR FEES OVERTIME	$588.00
FILMLA MONITOR FEES - DOUBLE TIME	$780.00
LAUSD PARKING BASECAMP CATERING USE FEE	$1,000.00
LAUSD PARKING ELEMENTARY SCHOOL FULL DAY	$5,460.00

Total Permit Fee $13,297.00

Number of Locations 1

NOT A PERMIT

Permit #F00165089-A

FilmL.A., Inc.
6255 W Sunset Blvd, 12th Floor
Hollywood, CA 90028
t: (213)977-8600 - f: (213)977-8601
www.filmla.com

Summary Information

Location

Permit Number F00165089-A
Production Company PACIFIC 2.1 ENTERTAINMENT GROU...
Insured Company PACIFIC 2.1 ENTERTAINMENT GROU...
Production Title AMERICAN CRIME STORY- IMPEACHM...

Location Manager Jennifer Dunne Craig Van Gundy
Primary Phone Mobile - 310.720.1022
Secondary Phone Mobile - 818.404.7880

Location Address 15 Driftwood St, Marina del Rey, CA, 90292

Location Type Private Residence

Prep Dates 10/30/2020 - 10/30/2020 07:00 - 19:00 1 day

Film Dates 11/6/2020 - 11/7/2020 07:00 - 22:00 2 days

Strike Dates 11/8/2020 - 11/11/2020 07:00 - 19:00

Open or Closed to the Public Open

Generic Conditions
*** MUST COMPLY WITH ATTACHED REOPENING PROTOCOL FOR MUSIC, TELEVISION AND FILM PRODUCTION: APPENDIX J EFFECTIVE AS OF FRIDAY, JUNE 12, 2020.***
THE CONSUMPTION OF ALCOHOLIC BEVERAGES AND THE USE OF DRUGS, INCLUDING MARIJUANA, ON LOCATION BY ANY CAST, CREW, OR INVITED GUESTS IS STRICTLY PROHIBITED.
All travel lanes and bike lanes shall be closed per the WATCH manual.
Community Survey Obtained
CROSSOVERS/CABLING ACROSS STREET II: Signage indicating “BUMPS AHEAD” required and a minimum of one LAPD officer will be required to be posted at crossover.
Equipment staging and vehicles may park on one side of the street only.
Must Maintain 5' Clearance on Sidewalks/Walkways
Must maintain local/emergency access
No cast or crew parking on area streets
No stopping and setting up in residential areas before 7am or after 10pm without prior approval
No stopping or setting up in front of merchants or residents without prior approval
Number of uniformed officers listed on the permit is a minimum requirement. Permittee remains responsible for deploying a sufficient number of uniformed officers to provide traffic and crowd control to ensure the safety of the film crew and the public.
Traffic control must be done in accordance w/MUTCD
Uniformed officers shall have a copy of the film permit in their possession and are required to confirm that all traffic control signage devices are in place.

Please see attached documents
Venice Washington Lot.pdf
Driftwood (closure) btwn Pacific - Speedway and Pacific Ave (WS curb)- American Crime Story.pdf
Venice-Area-September-2019-AK.pdf

Equipment on Location

Type	Quantity
5 or 10 ton trucks	5
Cast/Crew vehicles	100
Catering Truck	3
Condors	1
Cranes	1
Cube Trucks	3
Generator	1
Honey Wagons	1
Picture vehicles	3

Personnel on Location

Type	Quantity
Cast	5
Crew	100
Extras	5
FilmL.A. Monitor(s)	1
Off-Duty/Retired LAPD Officer(s)	3

NOT A PERMIT

FilmL.A., Inc.
6255 W Sunset Blvd, 12th Floor
Hollywood, CA 90028
t: (213)977-8600 - f: (213)977-8601
www.filmla.com

Summary Information

Location

Permit Number F00165089-A
Production Company PACIFIC 2.1 ENTERTAINMENT GROU...
Insured Company PACIFIC 2.1 ENTERTAINMENT GROU...
Production Title AMERICAN CRIME STORY- IMPEACHM...

Location Manager Jennifer Dunne Craig Van Gundy
Primary Phone Mobile - 310.720.1022
Secondary Phone Mobile - 818.404.7880

Portable restrooms	10
Scissor Lifts	1
Semi Trucks	5
Stakebed Trucks	4
Trailers	3
Vans	9

Filming Activities Drive ups & away; Equipment on property; Equipment on sand; Equipment on sidewalk, in curb lane & across street; Interior and exterior dialogue; Intermittent pedestrian control; Intermittent traffic control - 2 minutes standard; For prep and film equipment parking overnight in posting; 50ft. techno crane, camera dolly within closures and on sidewalk ; Additional Prep: 7A - 7P 11/2, 11/3, 11/4, 11/5; Equipment and staging on beach starting on 11/4. Company will creating zones on the sand for people to stage to maintain social distancing. ; Temporary Removal of DOT Signage ; Requesting to run genie cable across Speedway @ Driftwood; generator will be at the corner of Driftwood and Pacific and we are going to have light placements at 1 Driftwood. ; -Stages will be 70x20 and 30X20. They will remain overnight.;

Jurisdiction **Political:** Los Angeles City - Council District 11 **Police:** Los Angeles Police **Fire:** Los Angeles City Department

Thomas Guide **Page:** 671 **Grid:** H7

Approvals

LOS ANGELES COUNTY DEPARTMENT OF BEACHES & HARBORS	Roberto Maya
LOS ANGELES CITY POLICE DEPARTMENT	Richard Priest
LOS ANGELES COUNTY PUBLIC WORKS - FINAL APPROVERS	Linda Ayers
LOS ANGELES CITY DEPARTMENT OF TRANSPORTATION - SIGN & METER REMOVAL	Karina Chaki
FILML.A. MONITORS	Eric Warczinsky
LOS ANGELES CITY DEPARTMENT OF PUBLIC WORKS	Cairo Hunter
FILML.A. SCHOOLS	Josh Elwell
FILML.A. CLOSURES	Adrian Fayad

Coordinator Note Covid Coordinator: Cory Bird 805-714-1026

Coordinator Note Not permitted for beach or ocean water activities. Must park within marked parking stalls and display all paid parking receipts to avoid citations. Must not block, park or set up at base of pier emergency access zone. Must not impede ingress and egress of parking lot entrances, exits or traffic ways. Must not block boat wash down units in lot #2. Not permitted to use launching lanes or docks. Must not block handicap spaces.

Coordinator Note FILMLA MONITOR REQUIRED FOR THE FOLLOWING DATES FOR THE WASHINGTON LOT WHEN PRODUCTION HAS 95 SPACES.

11/5; 0600-2200 HOURS.
11/6; 0600-2200 HOURS.
11/7; 0600-2200 HOURS.

NOT A PERMIT

FilmL.A., Inc.
6255 W Sunset Blvd, 12th Floor
Hollywood, CA 90028
t: (213)977-8600 - f: (213)977-8601
www.filmla.com

Summary Information

Location

Permit Number F00165089-A
Production Company PACIFIC 2.1 ENTERTAINMENT GROU...
Insured Company PACIFIC 2.1 ENTERTAINMENT GROU...
Production Title AMERICAN CRIME STORY- IMPEACHM...

Location Manager Jennifer Dunne Craig Van Gundy
Primary Phone Mobile - 310.720.1022
Secondary Phone Mobile - 818.404.7880

Coordinator Note RIDER A RELEASES LOCATION.

Coordinator Note Per LAPD the following language is added to your permit:
-Protests and demonstrations are occurring daily in Los Angeles as well as other cities across the Nation. Some of those public gatherings have involved instances of civil disobedience. Others have devolved into acts of violence, including vandalism, arson and looting. Film production representatives may continue to work during these times. Existing Department policy provides specific guidelines regarding police response during a tactical alert incident. Production companies need to be reminded that police response and availability during a tactical alert will be extremely limited. If an unlawful assembly has been declared and a dispersal order has been given, the Incident Commander (IC) of the Los Angeles Police Department will establish a safe working area for members of the Department and the Community. Film productions working in the City where tactical movements may exist are reminded that skirmish lines may be used to move back and forth through areas affected. Film permits may be revoked and an area declared unsafe. The decision to assume any risk of danger involved in film production remains with the individual production company making such decision. Police service and response may be severely impacted. Productions assume full responsibility for its own safety that includes personnel and production equipment used in film production.

Parking

Base Camp
Location Type : WASHINGTON LOT - LA COUNTY MPI LOT
Other Location 3100 Ocean Front Walk, Los Angeles, CA 90291

Crew Parking
Location Type : WASHINGTON LOT - LA COUNTY MPI LOT
Other Location 3100 Ocean Front Walk, Los Angeles, CA 90291

Parking Notes
MON 11/2 - WED 11/4:
Venice Beach: South (Washington)
Driftwood Tower, Buccaneer Tower, Washington Lot
Number of Parking Spaces 30
All days 7am - 7pm

THURS 11/5 - SAT 11/7:
Venice Beach: South (Washington)
Buccaneer Tower, Driftwood Tower, Washington Lot
Number of Parking Spaces 95
All days 7am - 10pm

THURS 11/5 - SAT 11/7:
Marina del Rey
Marina del Rey Lot 2 (Public Boat Launch)
Number of Parking Spaces 250
Thurs 7am -- Midnight
Fri 4am -- Midnight
Sat 4am -- Midnight

FRI 11/6 - SAT 11/7:
Marina del Rey
Marina del Rey Lot 8
Number of Parking Spaces 100
Both days: 5am - Midnight

SUN 11/8 - WED 11/10:
Venice Beach: South (Washington)

NOT A PERMIT

FilmL.A., Inc.
6255 W Sunset Blvd, 12th Floor
Hollywood, CA 90028
t: (213)977-8600 - f: (213)977-8601
www.filmla.com

Summary Information — Location

Permit Number F00165089-A
Production Company PACIFIC 2.1 ENTERTAINMENT GROU...
Insured Company PACIFIC 2.1 ENTERTAINMENT GROU...
Production Title AMERICAN CRIME STORY- IMPEACHM...

Location Manager Jennifer Dunne Craig Van Gundy
Primary Phone Mobile - 310.720.1022
Secondary Phone Mobile - 818.404.7880

Driftwood Tower, Buccaneer Tower, Washington Lot
Number of Parking Spaces 30
11/8-11/10 7am - 7pm

Catering:
Westside Global Awareness Magnet
Westside Global Awareness Magnet, 104 E Anchorage St, Marina Del Rey, CA 90292 ****
[Entrance in back, Approx 3100 Strongs Dr****]
Load-in: Thursday, November 5th 9am - 5pm
Catering: Friday, November 6th 7am - 10pm
Catering/load-out: Saturday, November 7th 7am - 10pm
SPOT CHECK APPROVED PER. INS. OWENS FOR CATERING AT WESTSIDE GLOBAL AWARENESS MAGNET

Posting "No Parking" signs N/S OF DRIFTWOOD ST. FROM PACIFIC TO SPEEDWAY
Approximate Footage 0 - 300 **Log Number** 291317
Date(s) 11/2/2020 to 11/5/2020 **Time(s)** 07:00 to 19:00

Posting "No Parking" signs N/S OF DRIFTWOOD ST. FROM PACIFIC TO SPEEDWAY
Approximate Footage 0 - 300 **Log Number** 291318
Date(s) 11/8/2020 to 11/10/2020 **Time(s)** 07:00 to 19:00

Posting "No Parking" signs W/S OF PACIFIC AVE. FROM DRIFTWOOD TO CATAMARAN
W/S OF PACIFIC AVE. FROM DRIFTWOOD TO FLEET
Approximate Footage 601 - 900 **Log Number** 291319
Date(s) 11/5/2020 to 11/5/2020 **Time(s)** 07:00 to 19:00

Posting "No Parking" signs B/S OF DRIFTWOOD ST. FROM PACIFIC TO SPEEDWAY
B/S OF DRIFTWOOD ST. FROM SPEEDWAY TO OCEAN FRONT WALK
W/S OF PACIFIC AVE. FROM DRIFTWOOD TO CATAMARAN
W/S OF PACIFIC AVE. FROM DRIFTWOOD TO FLEET
N/S CATAMARAN ST FROM SPEEDWAY TO THE EAST 100 FT
Approximate Footage 1201 - 1500 **Log Number** 291320
Date(s) 11/6/2020 to 11/7/2020 **Time(s)** 00:00 to 00:00

Posting "No Parking" signs B/S OF STRONGS DR. FROM ANCHORAGE ST. TO BUCCANEER ST.
Approximate Footage 301 - 600 **Log Number** 291321
Date(s) 11/5/2020 to 11/5/2020 **Time(s)** 07:00 to 19:00

Posting "No Parking" signs B/S OF STRONGS DR. FROM ANCHORAGE ST. TO BUCCANEER ST.
Approximate Footage 301 - 600 **Log Number** 291322
Date(s) 11/6/2020 to 11/7/2020 **Time(s)** 07:00 to 22:00

Lane / Full Closure FULL STREET CLOSURE DRIFTWOOD ST. FROM PACIFIC AVE. TO SPEEDWAY.
FRI. 11/6 & SAT. 11/7 (7AM - 10PM)
Approximate Footage 0 - 300
Date(s) 11/6/2020 to 11/7/2020 **Time(s)** 07:00 to 22:00

Lane / Full Closure W/S CURB LANE CLOSURE OF PACIFIC AVE. FROM DRIFTWOOD TO CATAMARAN

NOT A PERMIT

FilmL.A., Inc.
6255 W Sunset Blvd, 12th Floor
Hollywood, CA 90028
t: (213)977-8600 - f: (213)977-8601
www.filmla.com

Summary Information

Location

Permit Number F00165089-A
Production Company PACIFIC 2.1 ENTERTAINMENT GROU...
Insured Company PACIFIC 2.1 ENTERTAINMENT GROU...
Production Title AMERICAN CRIME STORY- IMPEACHM...

Location Manager Jennifer Dunne Craig Van Gundy
Primary Phone Mobile - 310.720.1022
Secondary Phone Mobile - 818.404.7880

W/S CURB LANE CLOSURE OF SIDE OF PACIFIC AVE. FROM DRIFTWOOD TO FLEET
FRI. 11/6 & SAT. 11/7 (7AM - 10PM)

Approximate Footage 301 - 600

Date(s) 11/6/2020 to 11/7/2020 **Time(s)** 07:00 to 22:00

NOT A PERMIT

Permit #F00165089-A

VENICE CITY BEACH
WASHINGTON BLVD PARKING LOT - FILMING AREAS

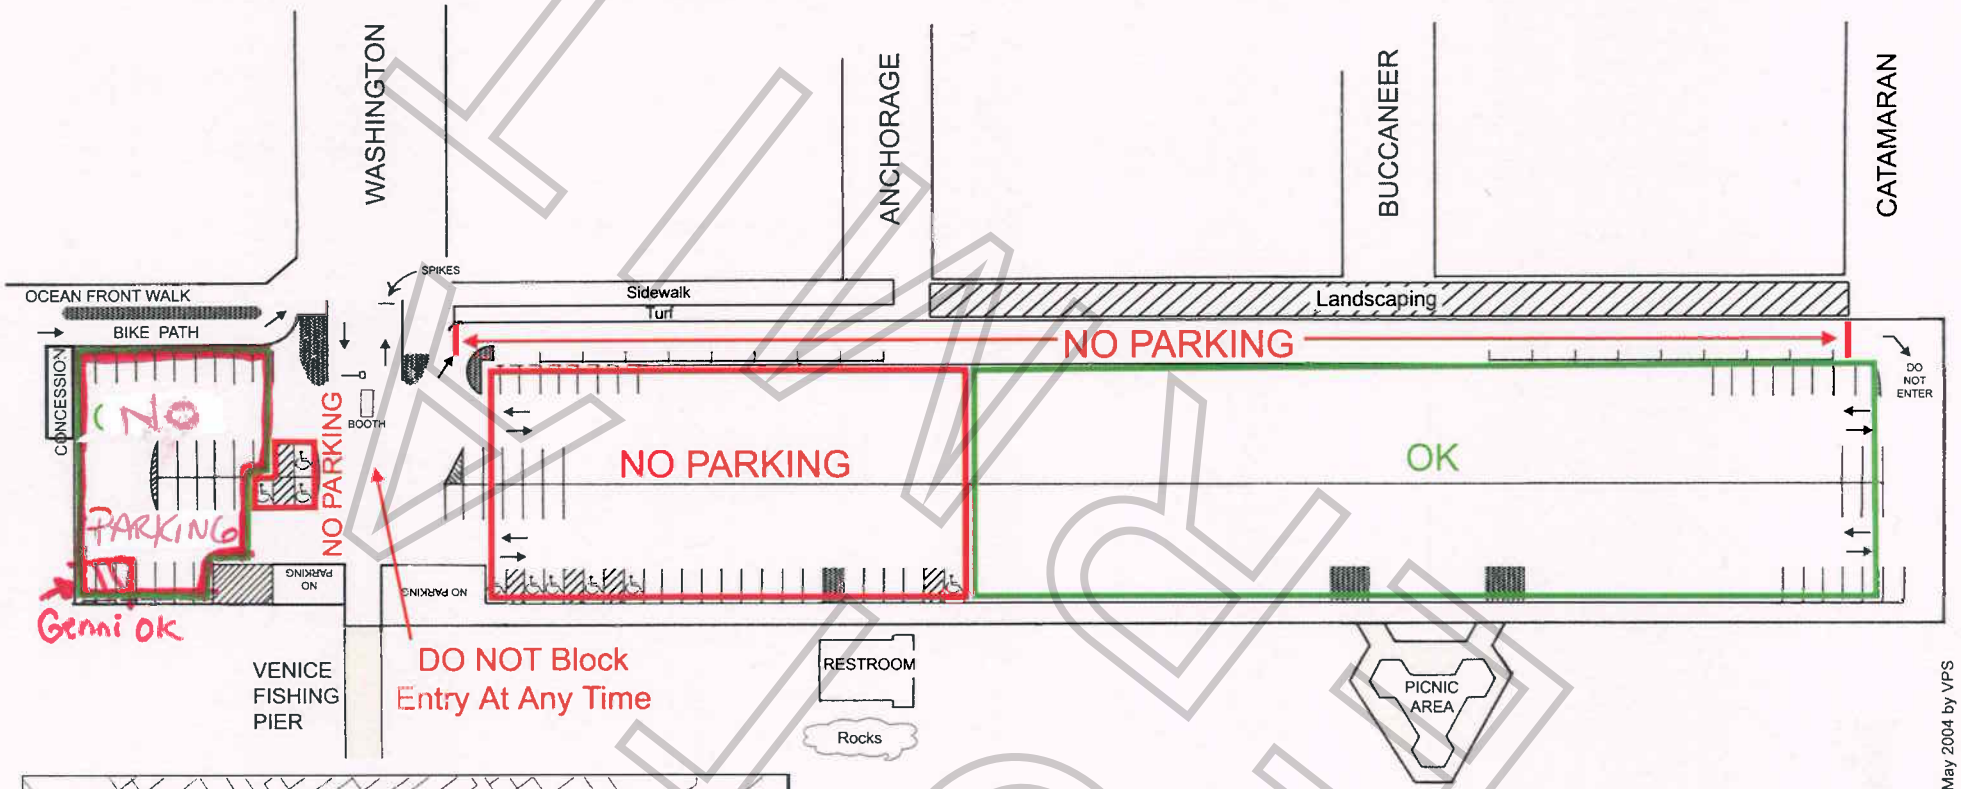

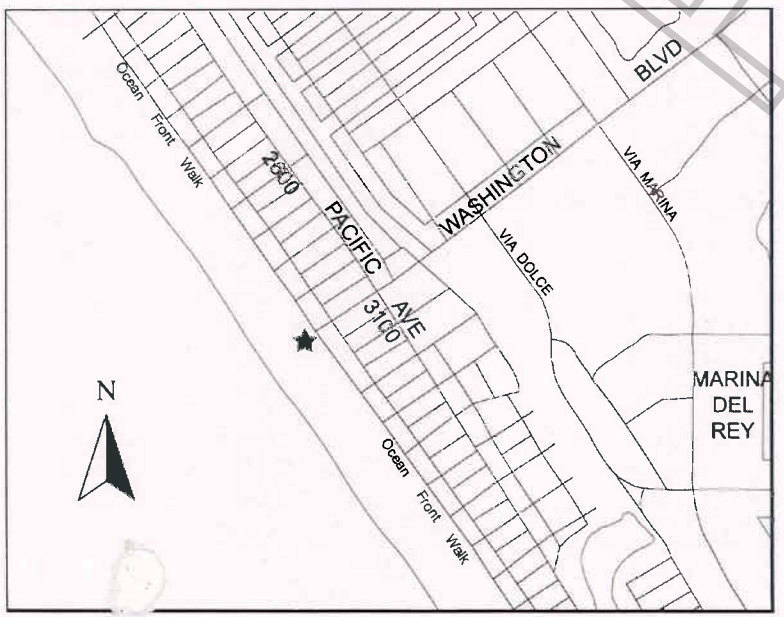

REGULAR SPACES	371
DISABLED	9
TOTAL	380

Filming delineations May 2004 by VPS

L.A. COUNTY DEPARTMENT OF BEACHES AND HARBORS

sed 10 / 2003 by CLS

Ma t to scale.

This map was produced in whole or in part from THOMAS BROS MAP igital database files and reproduced with permission granted by THOMAS BROS MAPS l rights reserved.

FILMING

Permit #F00165089-A

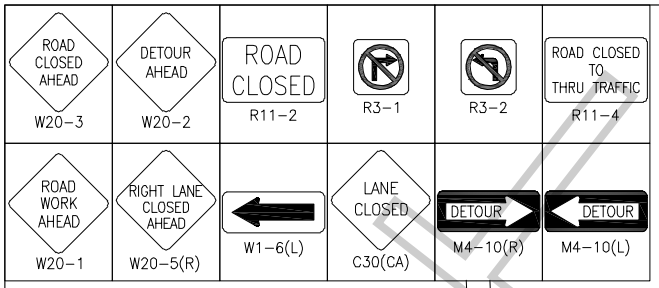

SYMBOL LEGEND

- = 28" TRAFFIC CONE / 36" DELINEATOR
- = TYPE I BARRICADE W/ SIGN
- = FLASHING ARROW BOARD
- = HIGH LEVEL WARNING DEVICE
- = SIGNALIZED INTERSECTION
- = EXISTING DRIVEWAY
- = DIRECTION OF TRAFFIC

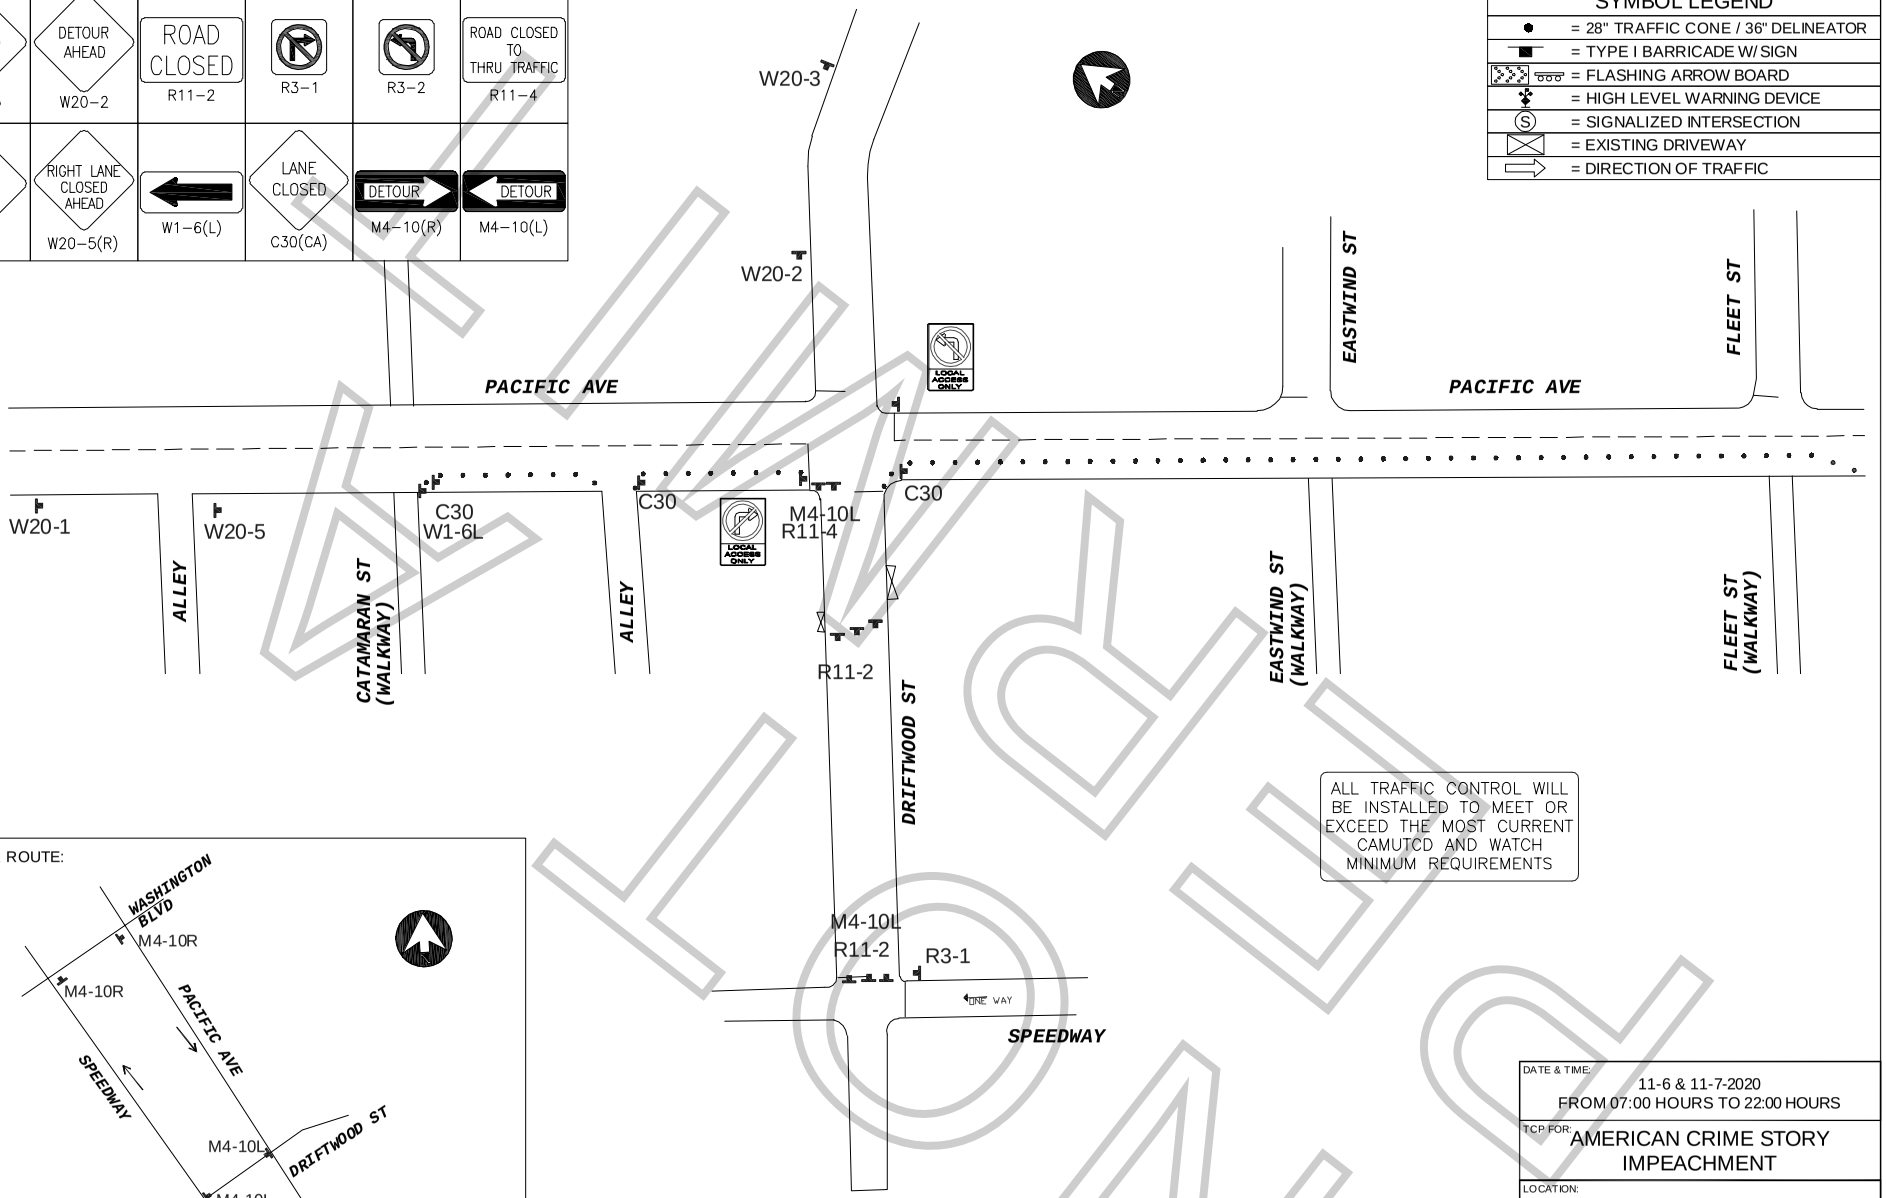

ALL TRAFFIC CONTROL WILL BE INSTALLED TO MEET OR EXCEED THE MOST CURRENT CAMUTCD AND WATCH MINIMUM REQUIREMENTS

DETOUR ROUTE:

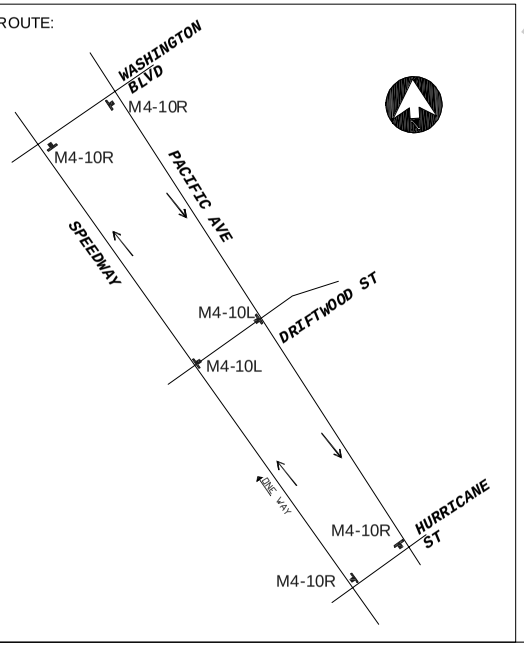

WORK ZONE TRAFFIC CONTROL PLAN GENERAL NOTES

1. ALL SIGNING, STRIPING, AND TRAFFIC CONTROL DEVICES SHALL SHALL BE IN ACCORDANCE WITH THE LASTEST EDITIONS OF THE CALIFORNIA MANUAL ON UNIFORM TRAFFIC CONTROL DEVICES (CAMUTCD), W.A.T.C.H. MANUAL, CALTRANS STANDARDS PLANS, CALTRANS STANDARD SPECIFICATIONS, AND/OR AS DIRECTED BY THE PERMIT ENGINEER.
2. THERE WILL BE NO INTERFERENCE WITH TRAFFIC SIGNALS OR CROSSWALKS.
3. CONES WILL BE 28" MINIMUM HEIGHT AND HAVE REFLECTORIZED SLEEVES FOR NIGHT WORK.
4. POLICE WILL DIRECT TRAFFIC IF NECESSARY.

DATE & TIME:
11-6 & 11-7-2020
FROM 07:00 HOURS TO 22:00 HOURS

TCP FOR:
AMERICAN CRIME STORY IMPEACHMENT

LOCATION:
DRIFTWOOD CLOSURE FROM PACIFIC TO SPEEDWAY
W/S CURB - PACIFIC FROM CATAMARAN TO FLEET
CITY OF LOS ANGELES, CA

TCP PREPARED BY:
JCL TRAFFIC SERVICES
500 S. GREENWOOD AVE
MONTEBELLO, CA 90640
PH: (213) 622-9775
C31-CA Lic # 805357

CONTACT(S):
IAN RUTHERFORD
424.209.9928

DATE	REVISIONS

DRAFTER: EDY RAMIREZ
SCALE: N.T.S.
FILM LA: ADRIAN FAYAD
SHEET: 1 OF 1

SPECIAL FILMING CONDITIONS

VENICE BEACH AREA

The Special Filming Conditions described below will be included in the terms and conditions of permits issued for filming in this area and are in addition to the standard terms and conditions applicable to filming permits generally. While these Special Filming Conditions will be included as terms if a permit for filming in this area is issued, they are not intended to, and do not, establish the criteria or standards for determining whether or not a particular permit (or permits) will be issued for this area. The decision whether or not a particular permit (or permits) will be issued is vested in the discretion of the appropriate City or County department or their designees (including FilmLA), to be exercised consistent with public health, safety and general welfare, and applicable land-use ordinances.

For purposes of these guidelines the Venice area is Santa Monica City limits to the north, Lincoln Boulevard to the East, Pacific Ocean to the west and Washington Boulevard to the South (including the Strand which is Pacific Avenue, Washington Boulevard, Via Marina, and the Pacific Ocean).

Affected residents/merchants/businesses within 500 ft. of any filming activity (including production equipment parking, cast/crew parking, or catering) must be notified at least two (2) days in advance of the first day of filming or the first day of any substantial set preparation. Permit requests must be submitted to FilmLA at least three (3) days in advance.

- **Filming on holidays and weekends is generally not permitted,** especially during the summer. Exemptions may be granted on a case-by-case basis. Factors such as size of company, exact location and scope of intended filming, time of year, and anticipated impact on local parking will be considered when reviewing requests for such exemptions.
- **No vehicles shall be driven or parked on Ocean Front Walk between the hours of 10:00 a.m. and 7:00 p.m.** unless approved by The Department of Recreation and Parks.
- **Speedway shall not be used for parking of vehicles or equipment and must remain open to emergency vehicles.**
- **All vehicles and equipment (including private automobiles) associated with the production company shall be legally parked unless specific exemption is granted by the film permit.** No vehicles or equipment shall be permitted to park on Ocean Front Walk or the Venice Recreation Area property unless approved by The Department of Recreation and Parks. The use of private parking lots is strongly encouraged. Publicly owned parking lots in the area are managed by Modern Parking and must be added to the filming permit and cleared with the appropriate agency.
- **Use of Los Angeles County beach parking lots have the following restrictions:**
    - **The Washington Boulevard lot is restricted to parking only between 7:00 a.m. and 10 p.m.** No community survey will be allowed for additional hours.
    - **Rose Avenue and Venice Boulevard lots require a community survey from affected residential buildings for any activity (parking or filming) prior to 7:00 a.m or after 10:00 p.m.**
- **Traffic control on all area streets shall be limited to a maximum of two (2) minutes.**
- **It is the responsibility of the production company to deploy sufficient police officers to ensure that traffic flow in the area is not unreasonably hindered.**
- **Additional Special Filming Conditions apply to filming on Washington Boulevard between Pacific Avenue and the Venice Pier, Abbot Kinney Boulevard, and Venice Beach.**
- **The "VENICE" sign in lights spanning Windward Avenue at Pacific Avenue in Venice is a federally registered trademark of the Venice Chamber of Commerce. If you would like to film, photograph or feature this trademark-protected sign for any commercial purpose, please contact the Venice Chamber of Commerce, 310.822.5425 or info@venicechamber.net and they will assist you through the approval process.**

NOT A PERMIT